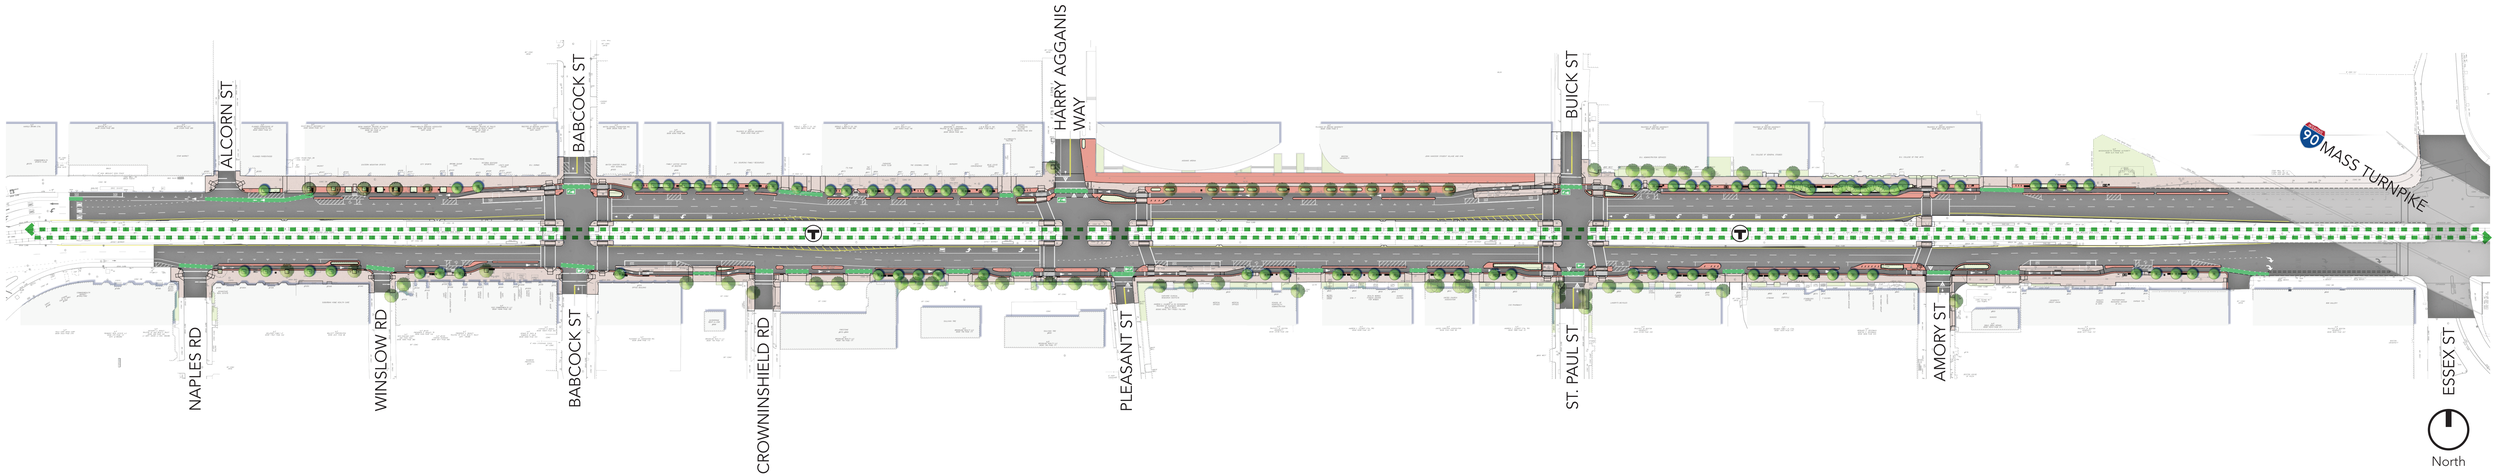Commonwealth Avenue Design Plan